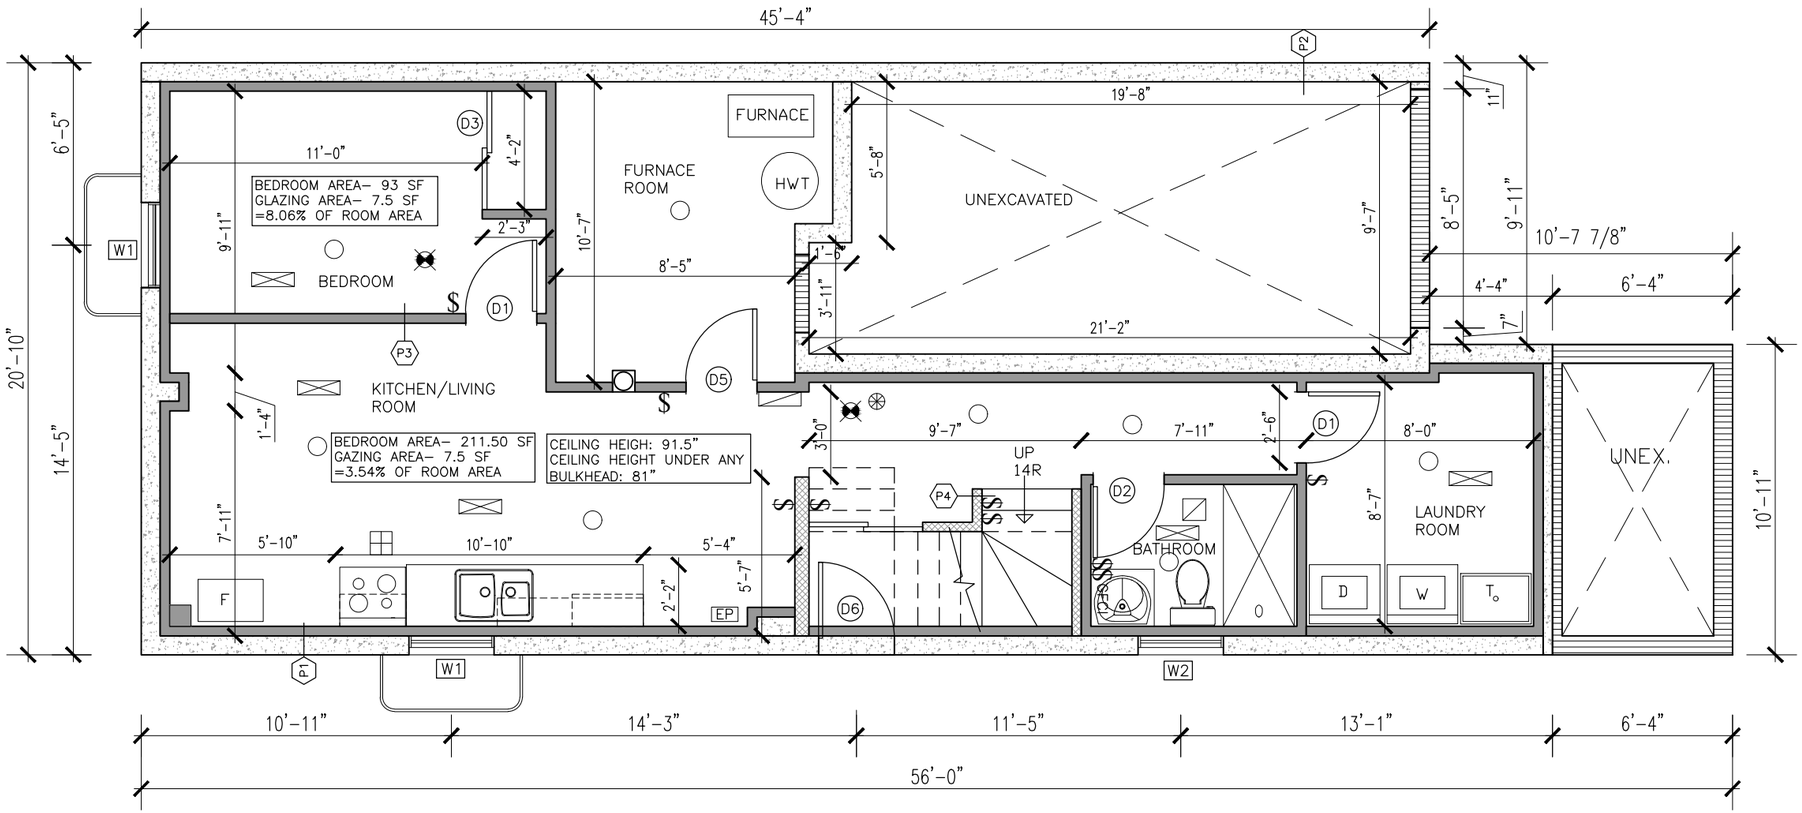

1 PROPOSED BASEMENT PLAN

Scale: 3/16" = 1'-0"

LEGENDS:
EXHAUST FAN-
SMOKE ALARM-
THREE WAY SWITCH- $3
LIGHT FIXTURE(WALL MOUNTED)-
LIGHT FIXTURE-
CARBON MONOXIDE DETECTOR-
SINGLE POLE SWITCH- $
LIGHT FIXTURE(PULL CHAIN)-
ELECTRICAL PANEL - EP
SUPPLY AIR VENT-
RETURN AIR VENT-
EXHAUST FAN VENTED DIRECTLY TO EXTERIOR-

FIRM NAME:

PROJECT NAME:

SHEET TITLE: PROPOSED BASEMENT PLAN

DRAWN BY: MP | CHECKED BY: MP

PROJECT NO: | SCALE: AS NOTED

CLIENT EMAIL: | DATE: MAY 2023 | FILE NO:

SHEET NO: A102

NO.	REVISION	DATE	BY