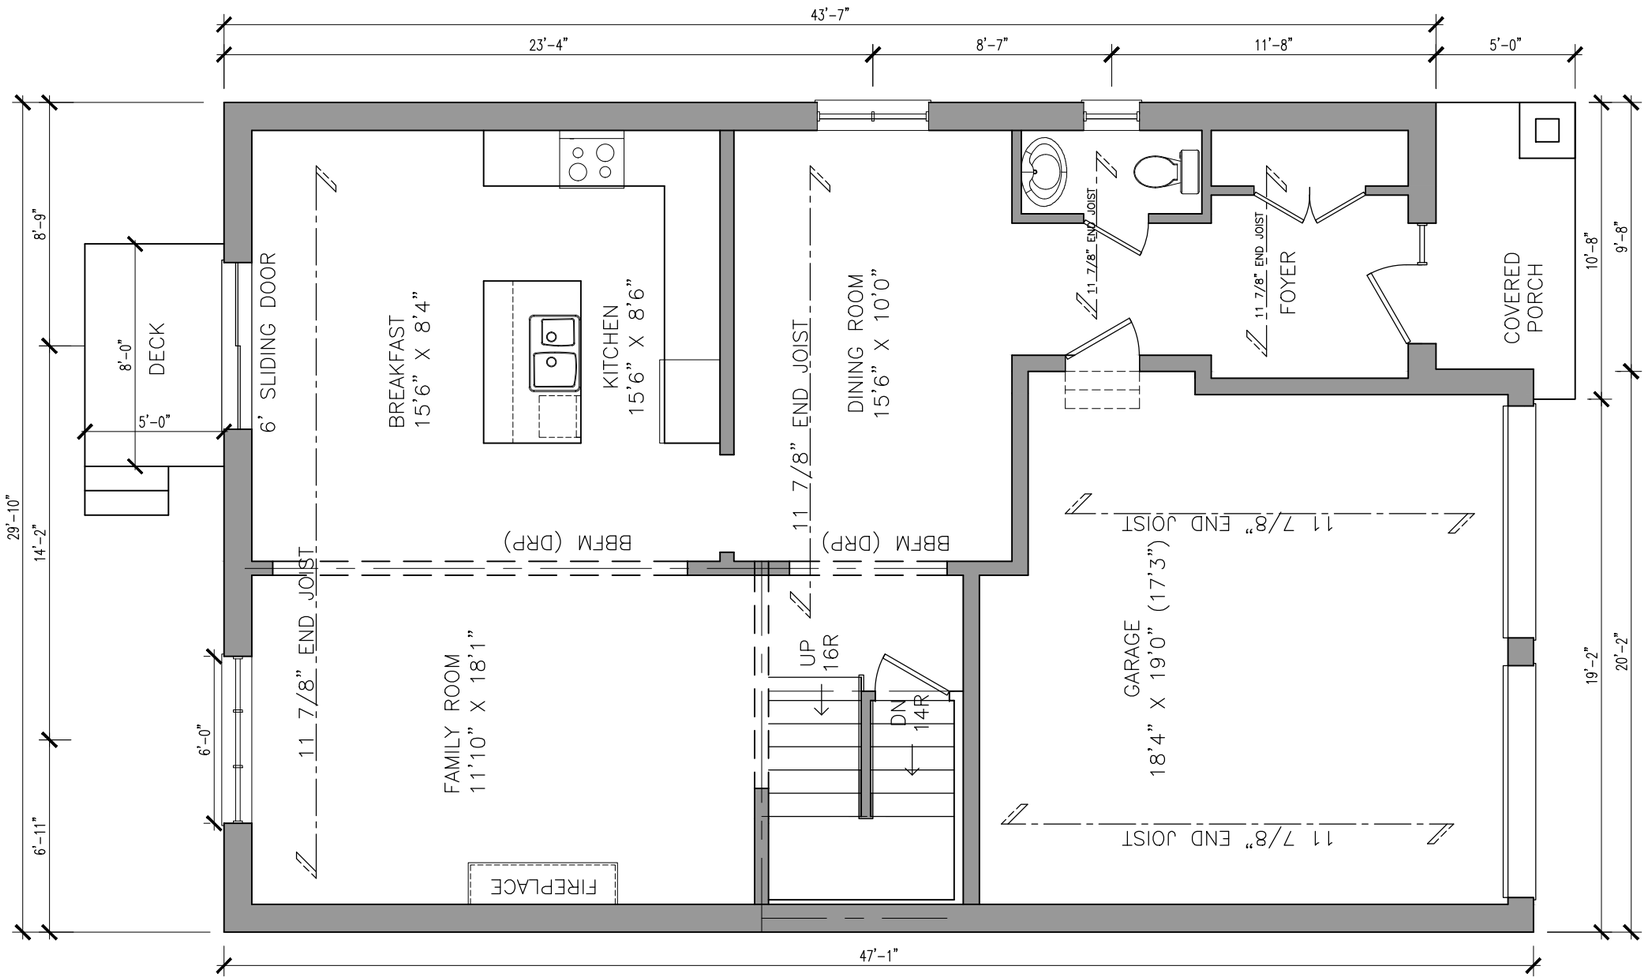


1 EXISTING FIRST FLOOR PLAN

Scale: 3/16" = 1'-0"

| | |
|---|---|
| FIRM NAME: | |
| PROJECT NAME: | |
| CLIENT EMAIL: | |
| CONTACT: | |
| SHEET TITLE: | EXISTING FIRST FLOOR PLAN |
| DRAWN BY: | MP |
| CHECKED BY: | MP |
| PROJECT NO: | |
| SCALE: | AS NOTED |
| DATE: | JUNE 2023 |
| FILE NO: | |
| SHEET NO: | A103 |

| NO. | REVISION | DATE | BY |
|---|---|---|---|